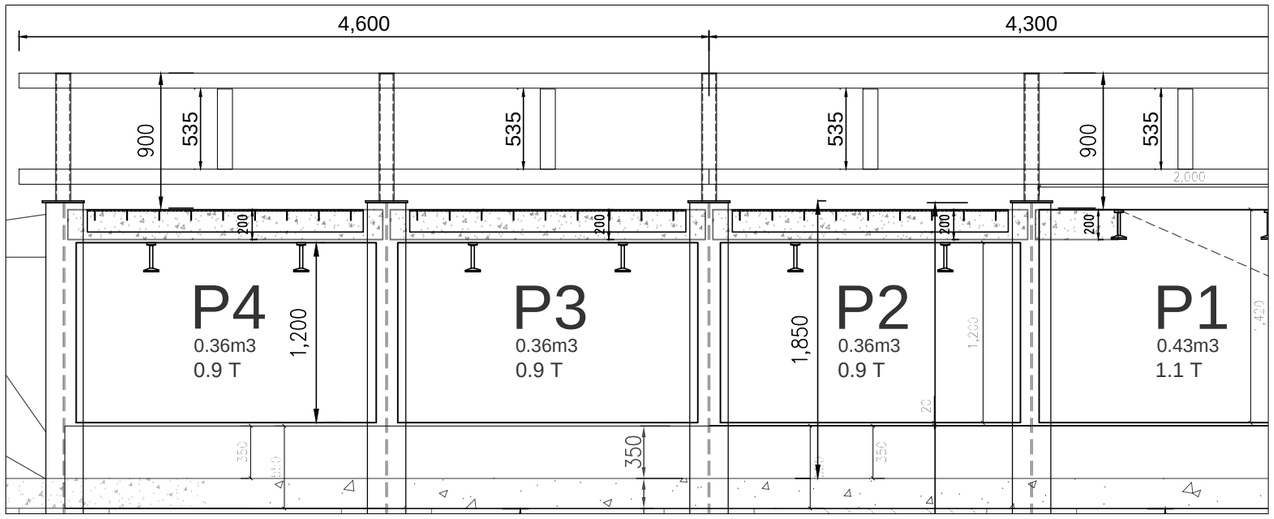

Balustrade Elevation - (Typical)

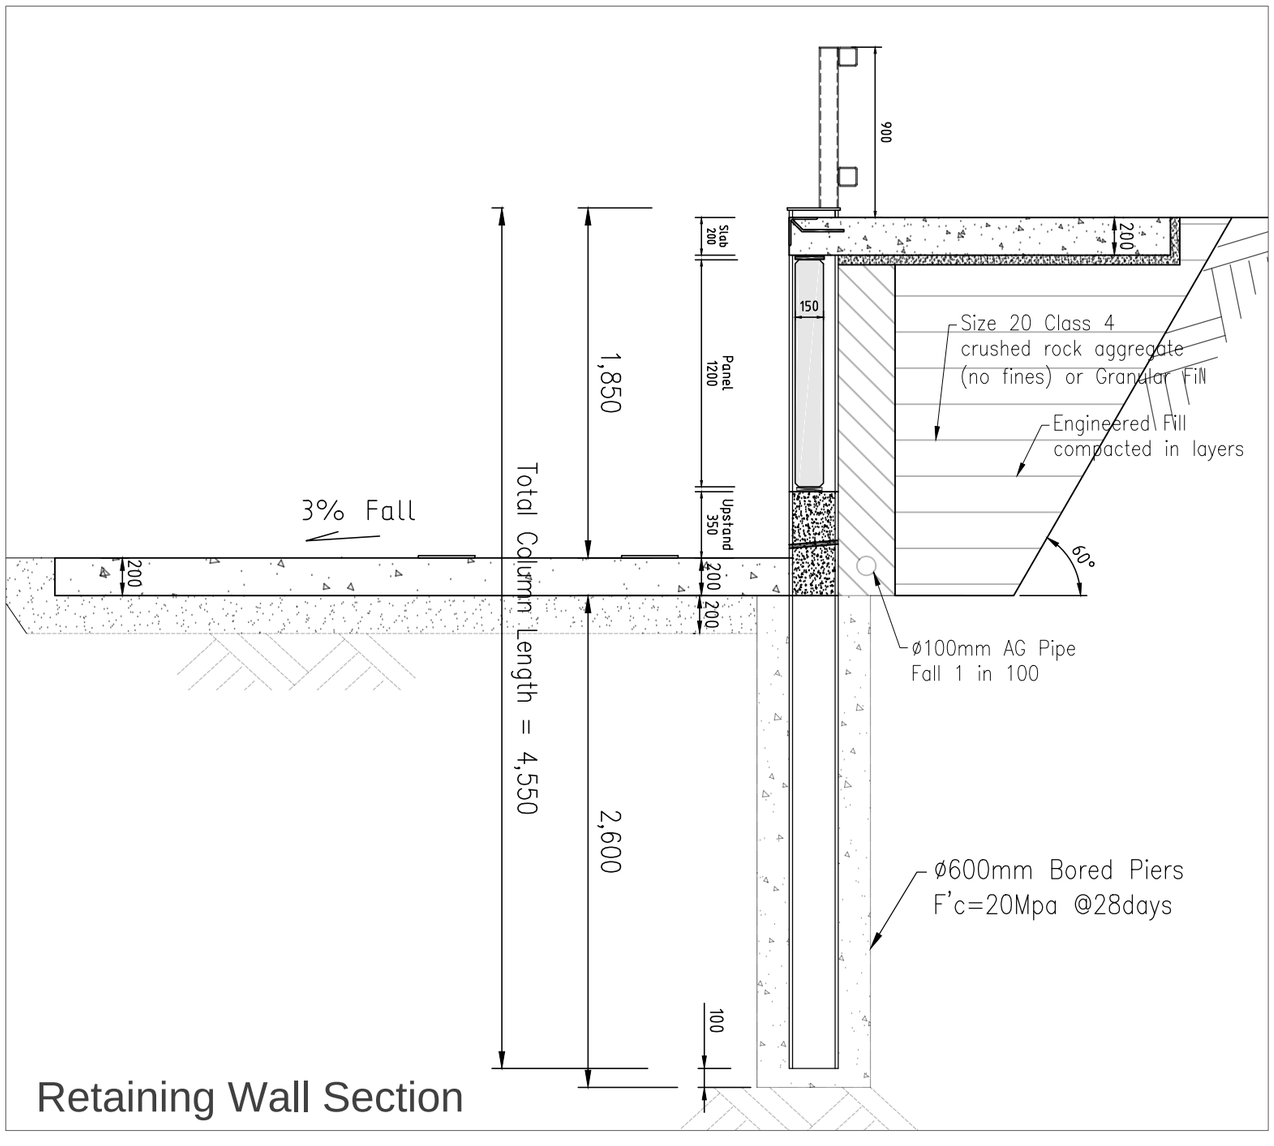

Retaining Wall Section

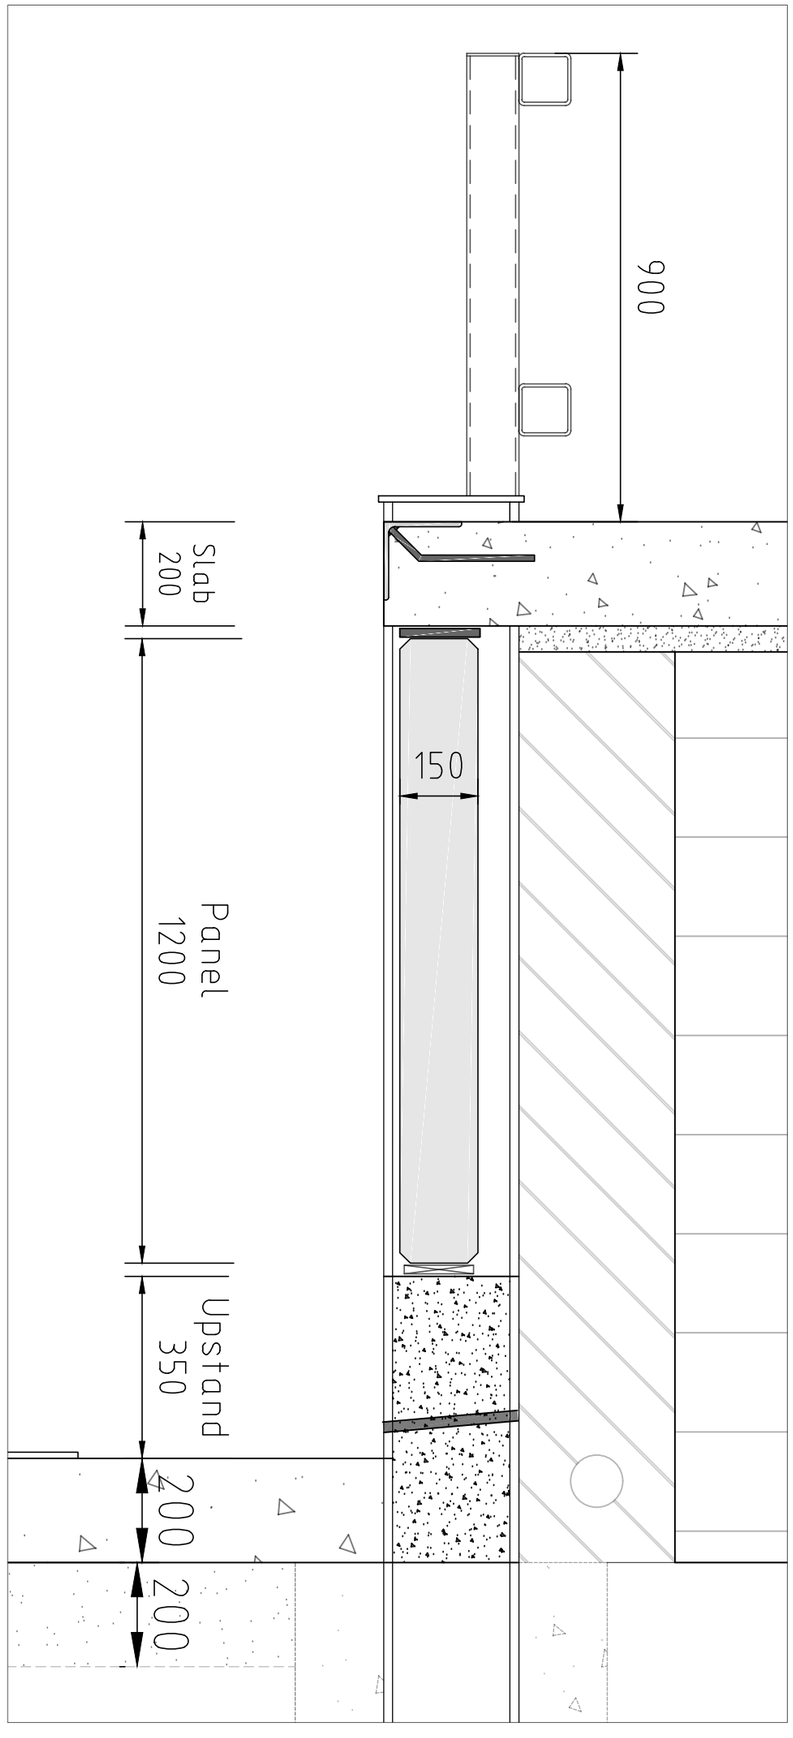

General Notes:

Revisions

No.	Date	Description
0	01/05/23	For Approval
1	25/06/23	Added Balustrade & upstand, details
2	07/10/23	Precast Added

CIVILVIC Pty Ltd
ABN 72 631 227 408
email: john@civilvic.com.au
web: www.civilvic.com.au
mob: 0412 574 369
Commercial Builder
CB-L 22108
REGISTERED Building Practitioner

Client
Strathbogie Shire

Project Name
Avenel Transfer Station

Project Address
145 Monea Rd
Avenel, VIC, 3664

Drawing Name
Retaining Wall - Sections

Date:	07/10/2023
Drawn:	John Dordevic
Status:	Issued for Approval
Scale:	N.T.S.
Paper Size:	A3
Drawing No.	Revision
A 3	2