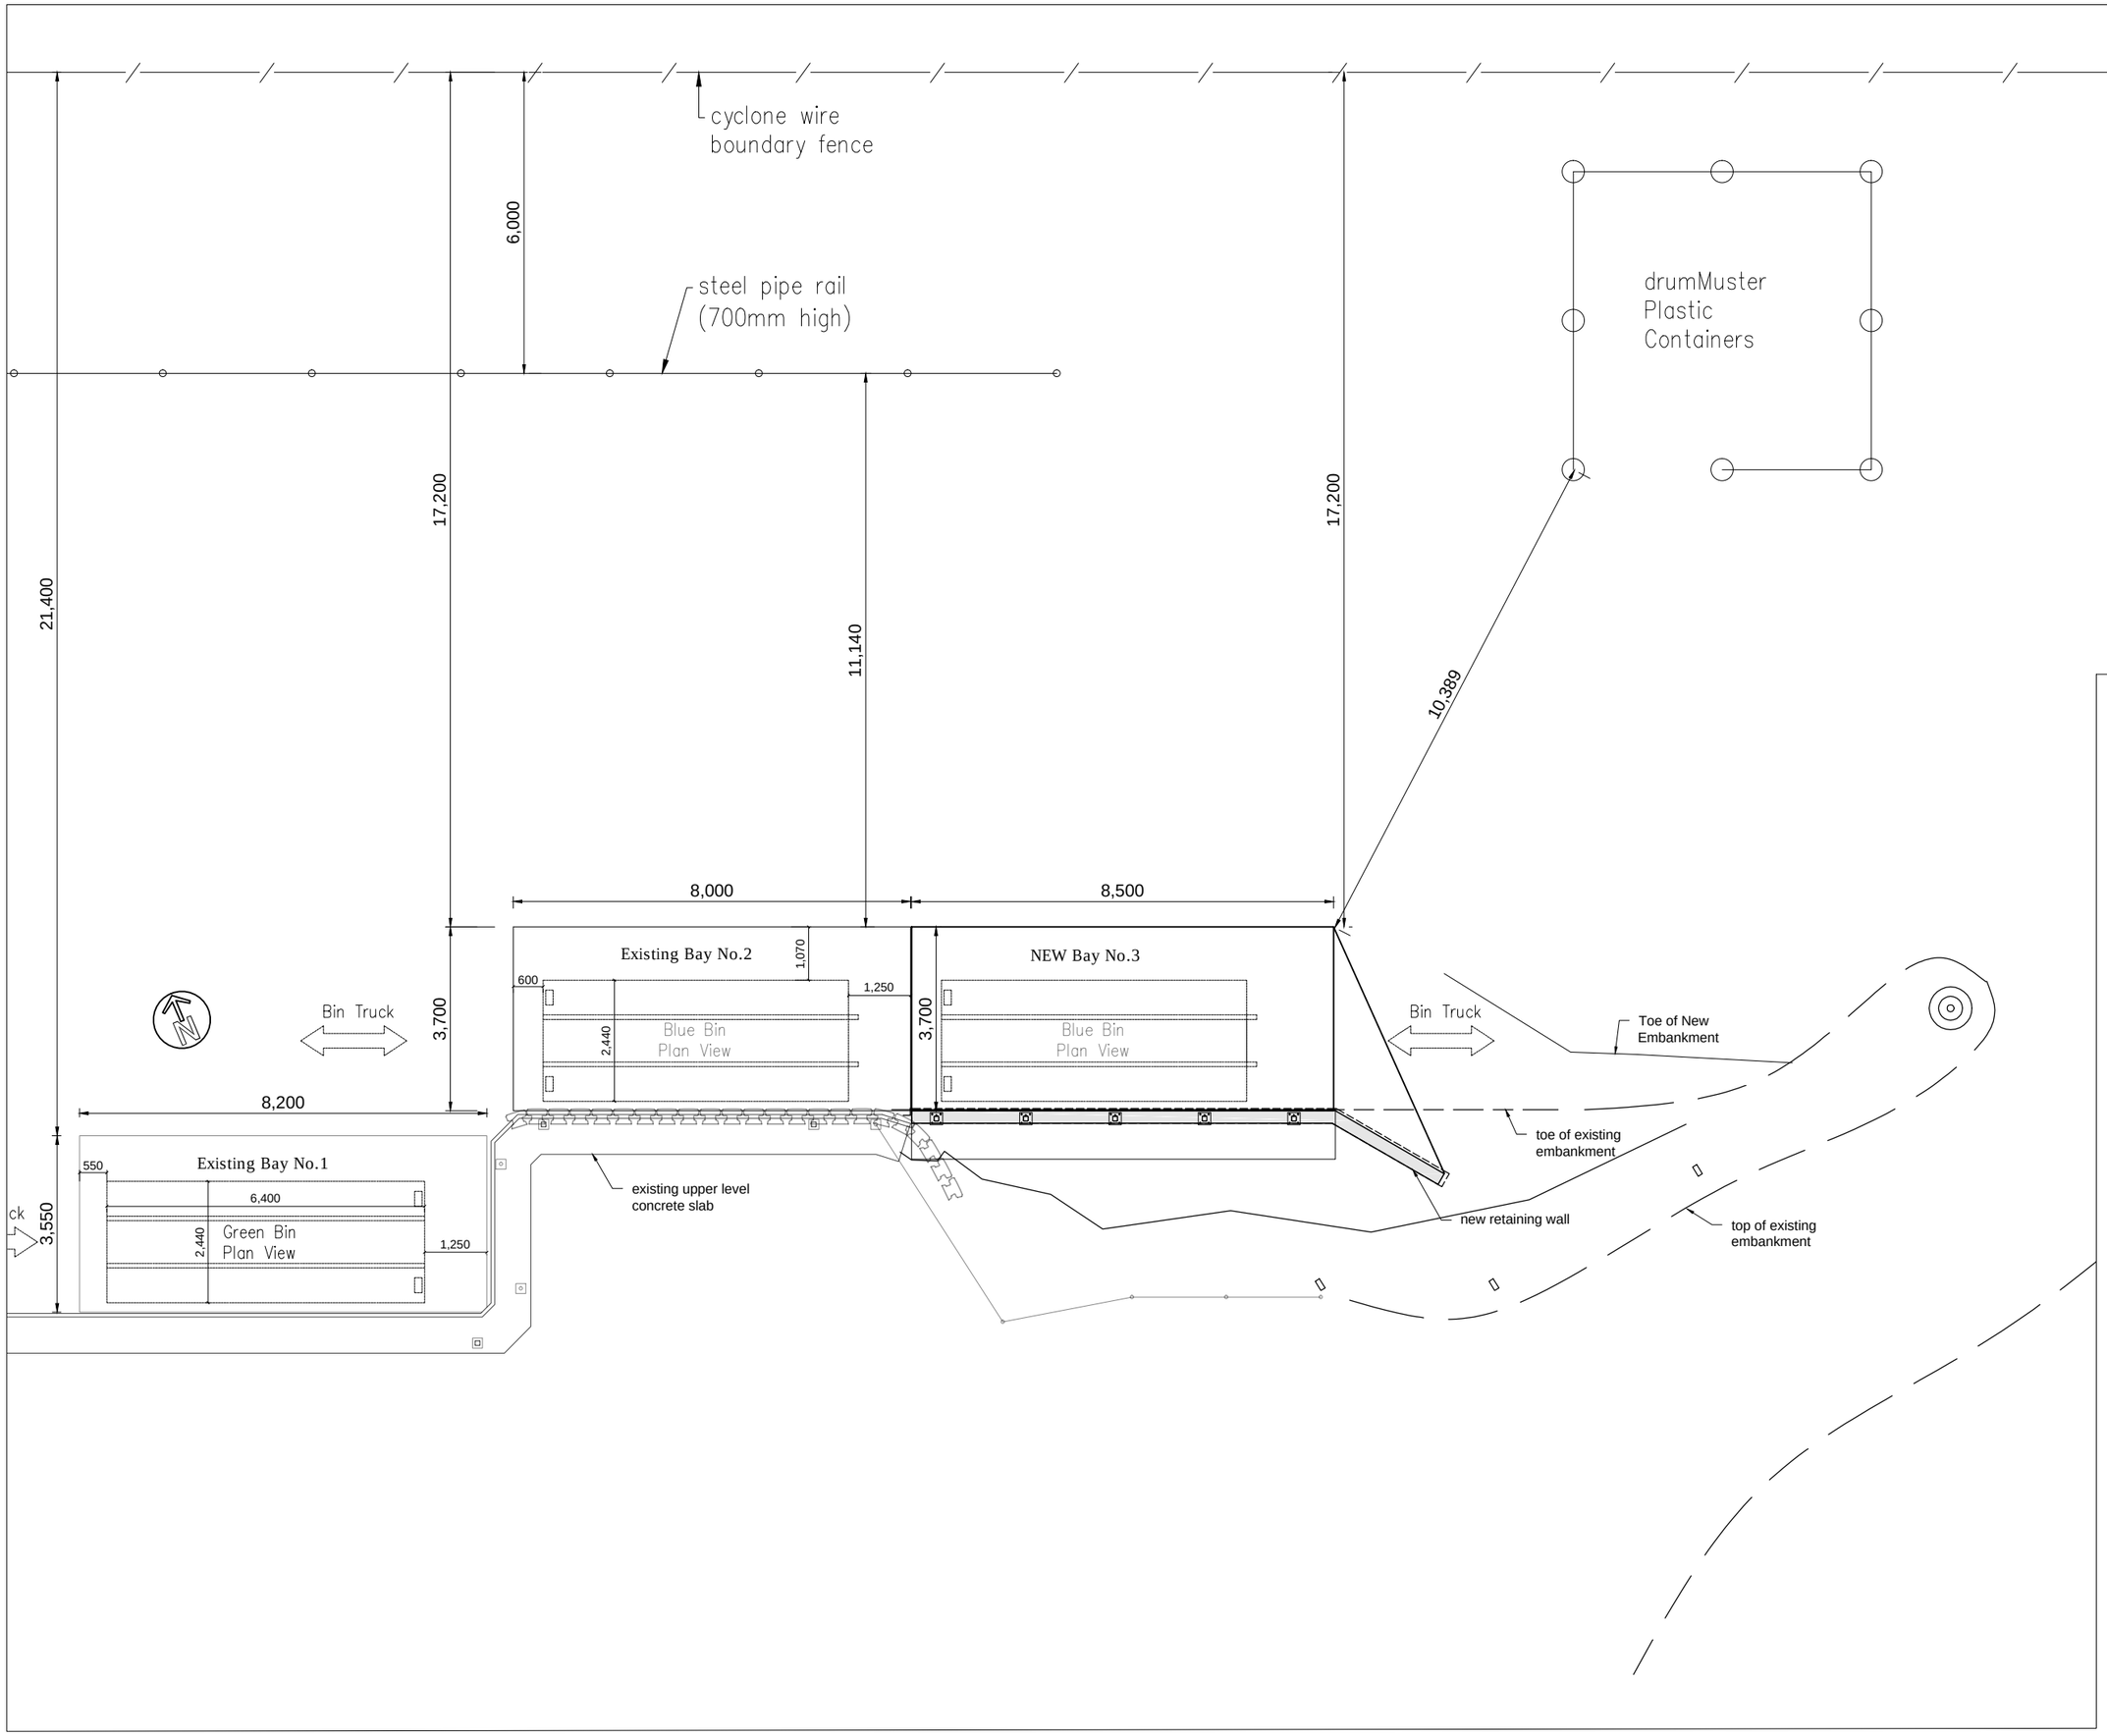

CIVILVIC Pty Ltd

ABN 72 631 227 408
email: john@civilvic.com.au
web: www.civilvic.com.au
mob: 0412 574 369

Commercial Builder
CB-L 22108

REGISTERED Building Practitioner

Client
Southern Grampians Shire Council

Project Name
DUNKELD Transfer Station

Project Address
7 Bellicourt Rd
Dunkeld, Vic, 3294

Drawing Name
Site Plan

Date:	04/09/2023
Drawn:	John Dordevic
Status:	Issued for Approval
Scale:	As Shown
Paper Size:	A3
Drawing No.	Revision
D1	2