ISSUED
"FOR CONSTRUCTION"

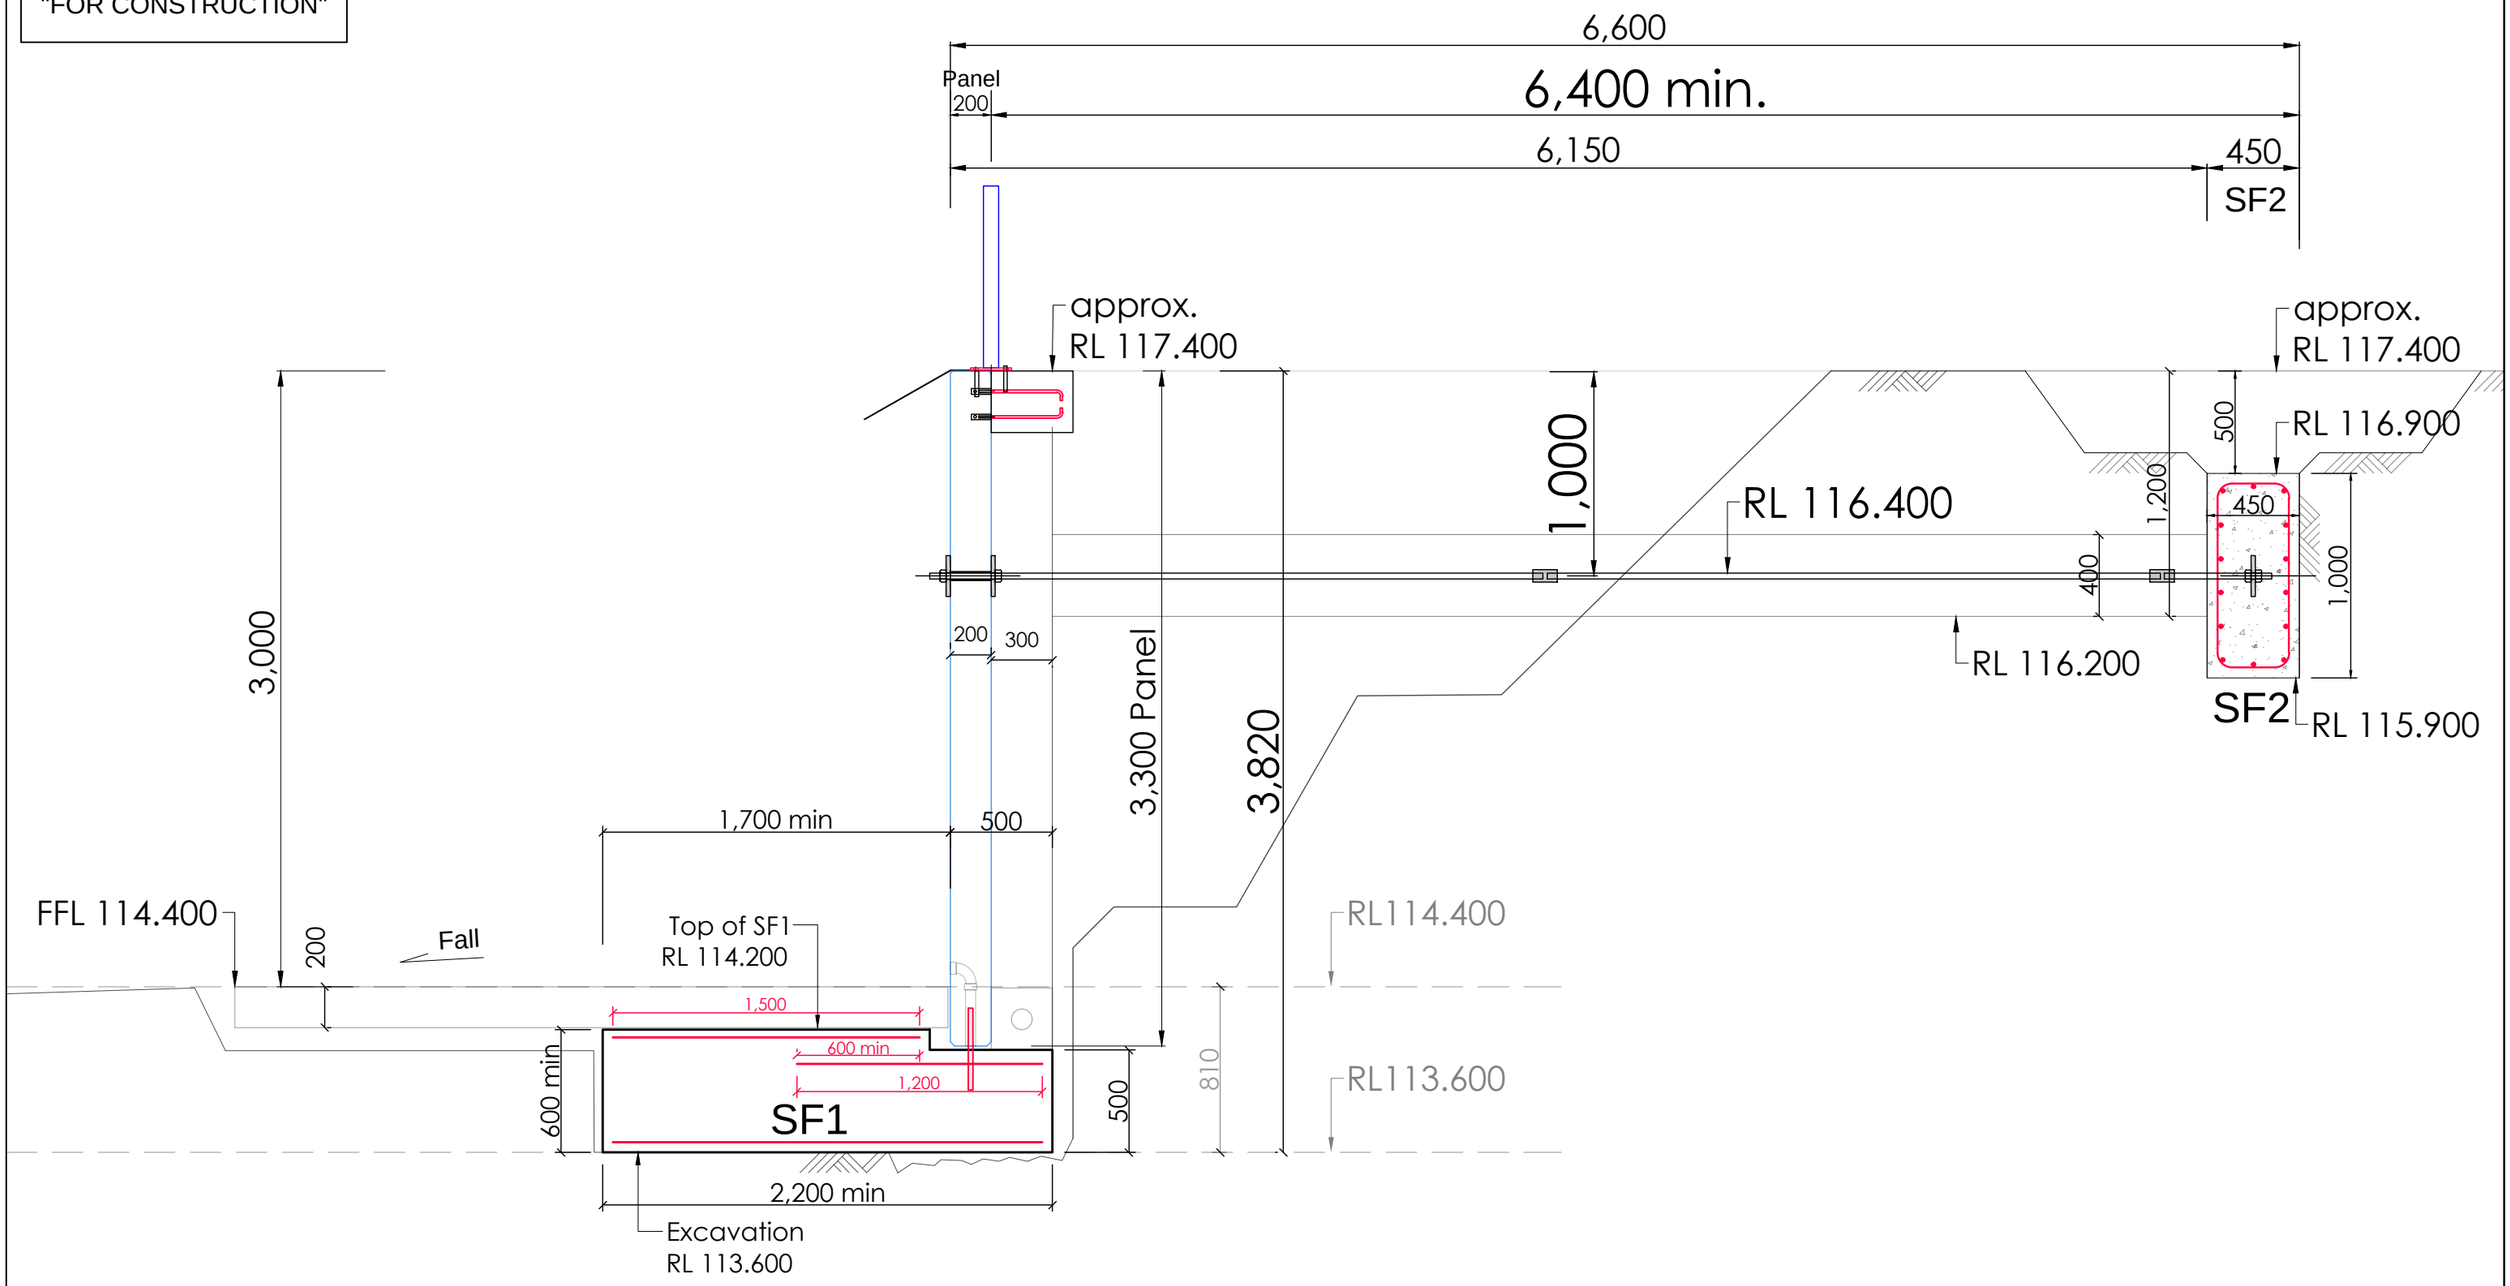

Scale	1:30
Paper Size	A3
Drawn	John Dordevic
Date	20 Jan 2025

CIVILVIC Pty Ltd
www.civilvic.com.au
ABN 72 631 227 408
email: john@civilvic.com.au
mob: 0412 574 369

Client:	Project:	Site Address:	Drawing Name:	Revision
South Gippsland Shire Council	Retaining Wall Construction Walkerville Transfer Station	873 Fish Creek-Walkerville Rd Walkerville, Vic, 3956	Typical Section showing Excavation	E