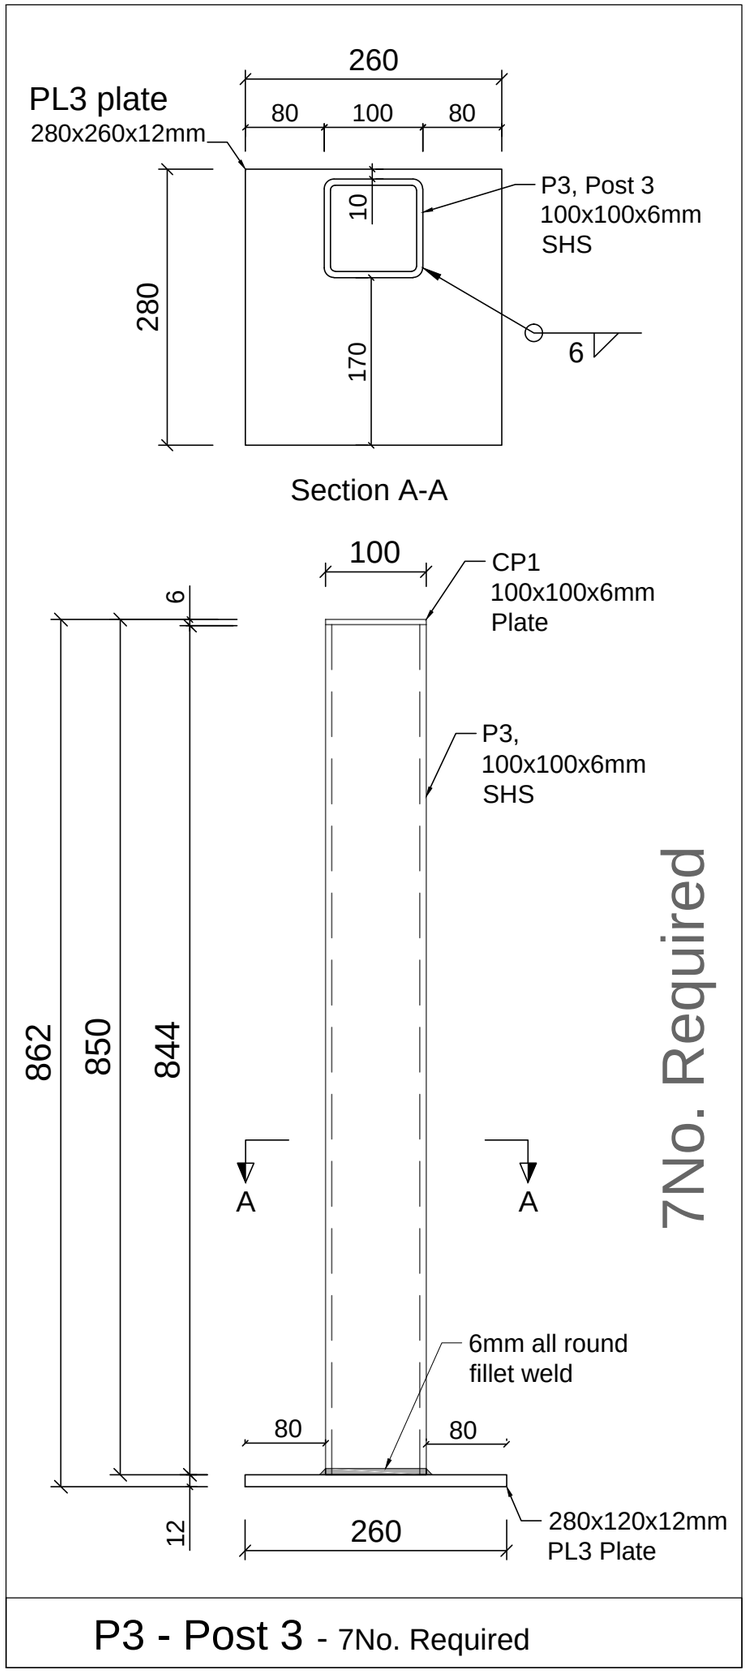

P3 - Post 3 - 7No. Required

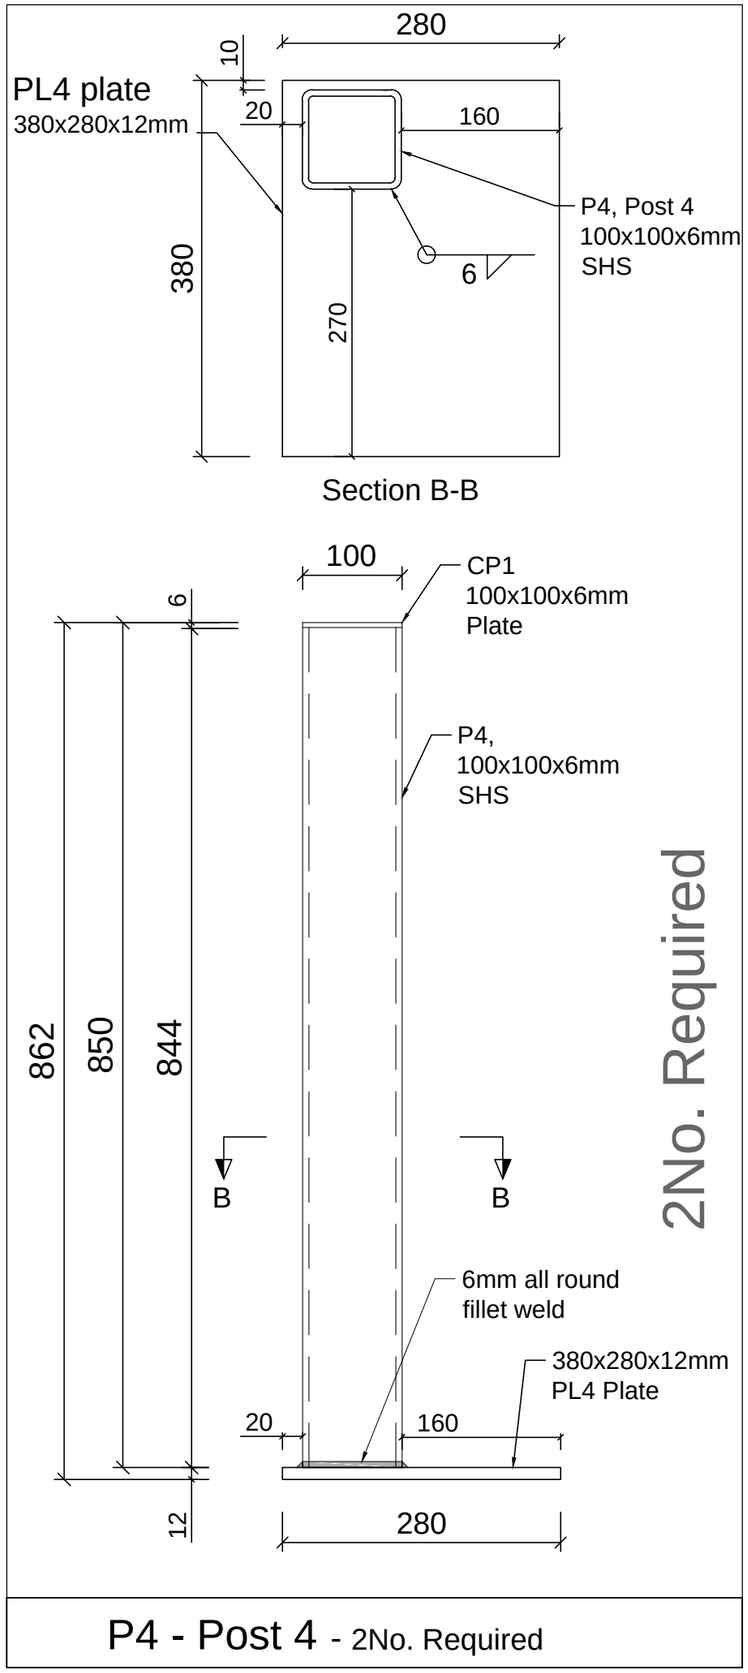

P4 - Post 4 - 2No. Required

Member List

Mark	Description	Qty No.	Length mm	Weight kg	Comments
P3	SHS 100x100x6	7	844	98.70	Post 1 above PFC1*
P4	SHS 100x100x6	2	844	28.20	Post 2 above PFC2
PL3	280x260x12mm Plate	7	-	49.00	SHS welded to bottom plate
PL4	380x280x12mm Plate	2	-	20.40	SHS welded to bottom plate
CP1	100x100x6mm Plate	9	-	4.50	Cover plate to open ends
			Total	200.80	kg

GRADES OF STEEL:

Plates	GRADE 300 PLUS	
Hot Rolled Sections	GRADE 300 PLUS,	fu=440 Mpa
Structural Hollow Sections	GRADE 350 MPA, fy=350Mpa,	fu=430Mpa

Notes:
All welds are to be 6mm fillet welds - Structural Purpose
All steel to be Hot Dip Galvanised
All dimension shown in millimetres "mm"

CIVILVIC Pty Ltd
ABN 72 631 227 408
web: www.civilvic.com.au
mob: 0412 574 369
Commercial Builder
CB-L 22108
REGISTERED Building Practitioner

Client
Strahbogie Shire

Project Name
Nagambie & Avenel Transfer Stations

Project Address
854 McDonalds Rd
Nagambie

Drawing Name
Nagambie & Avenel
Balustrade Posts P3 & P4

Date:	06 AUG 2023
Drawn:	John Dordevic
Status:	Issued for Approval
Scale:	Not to Scale
Paper Size:	A3
Drawing No.	Revision
P3 & P4	0